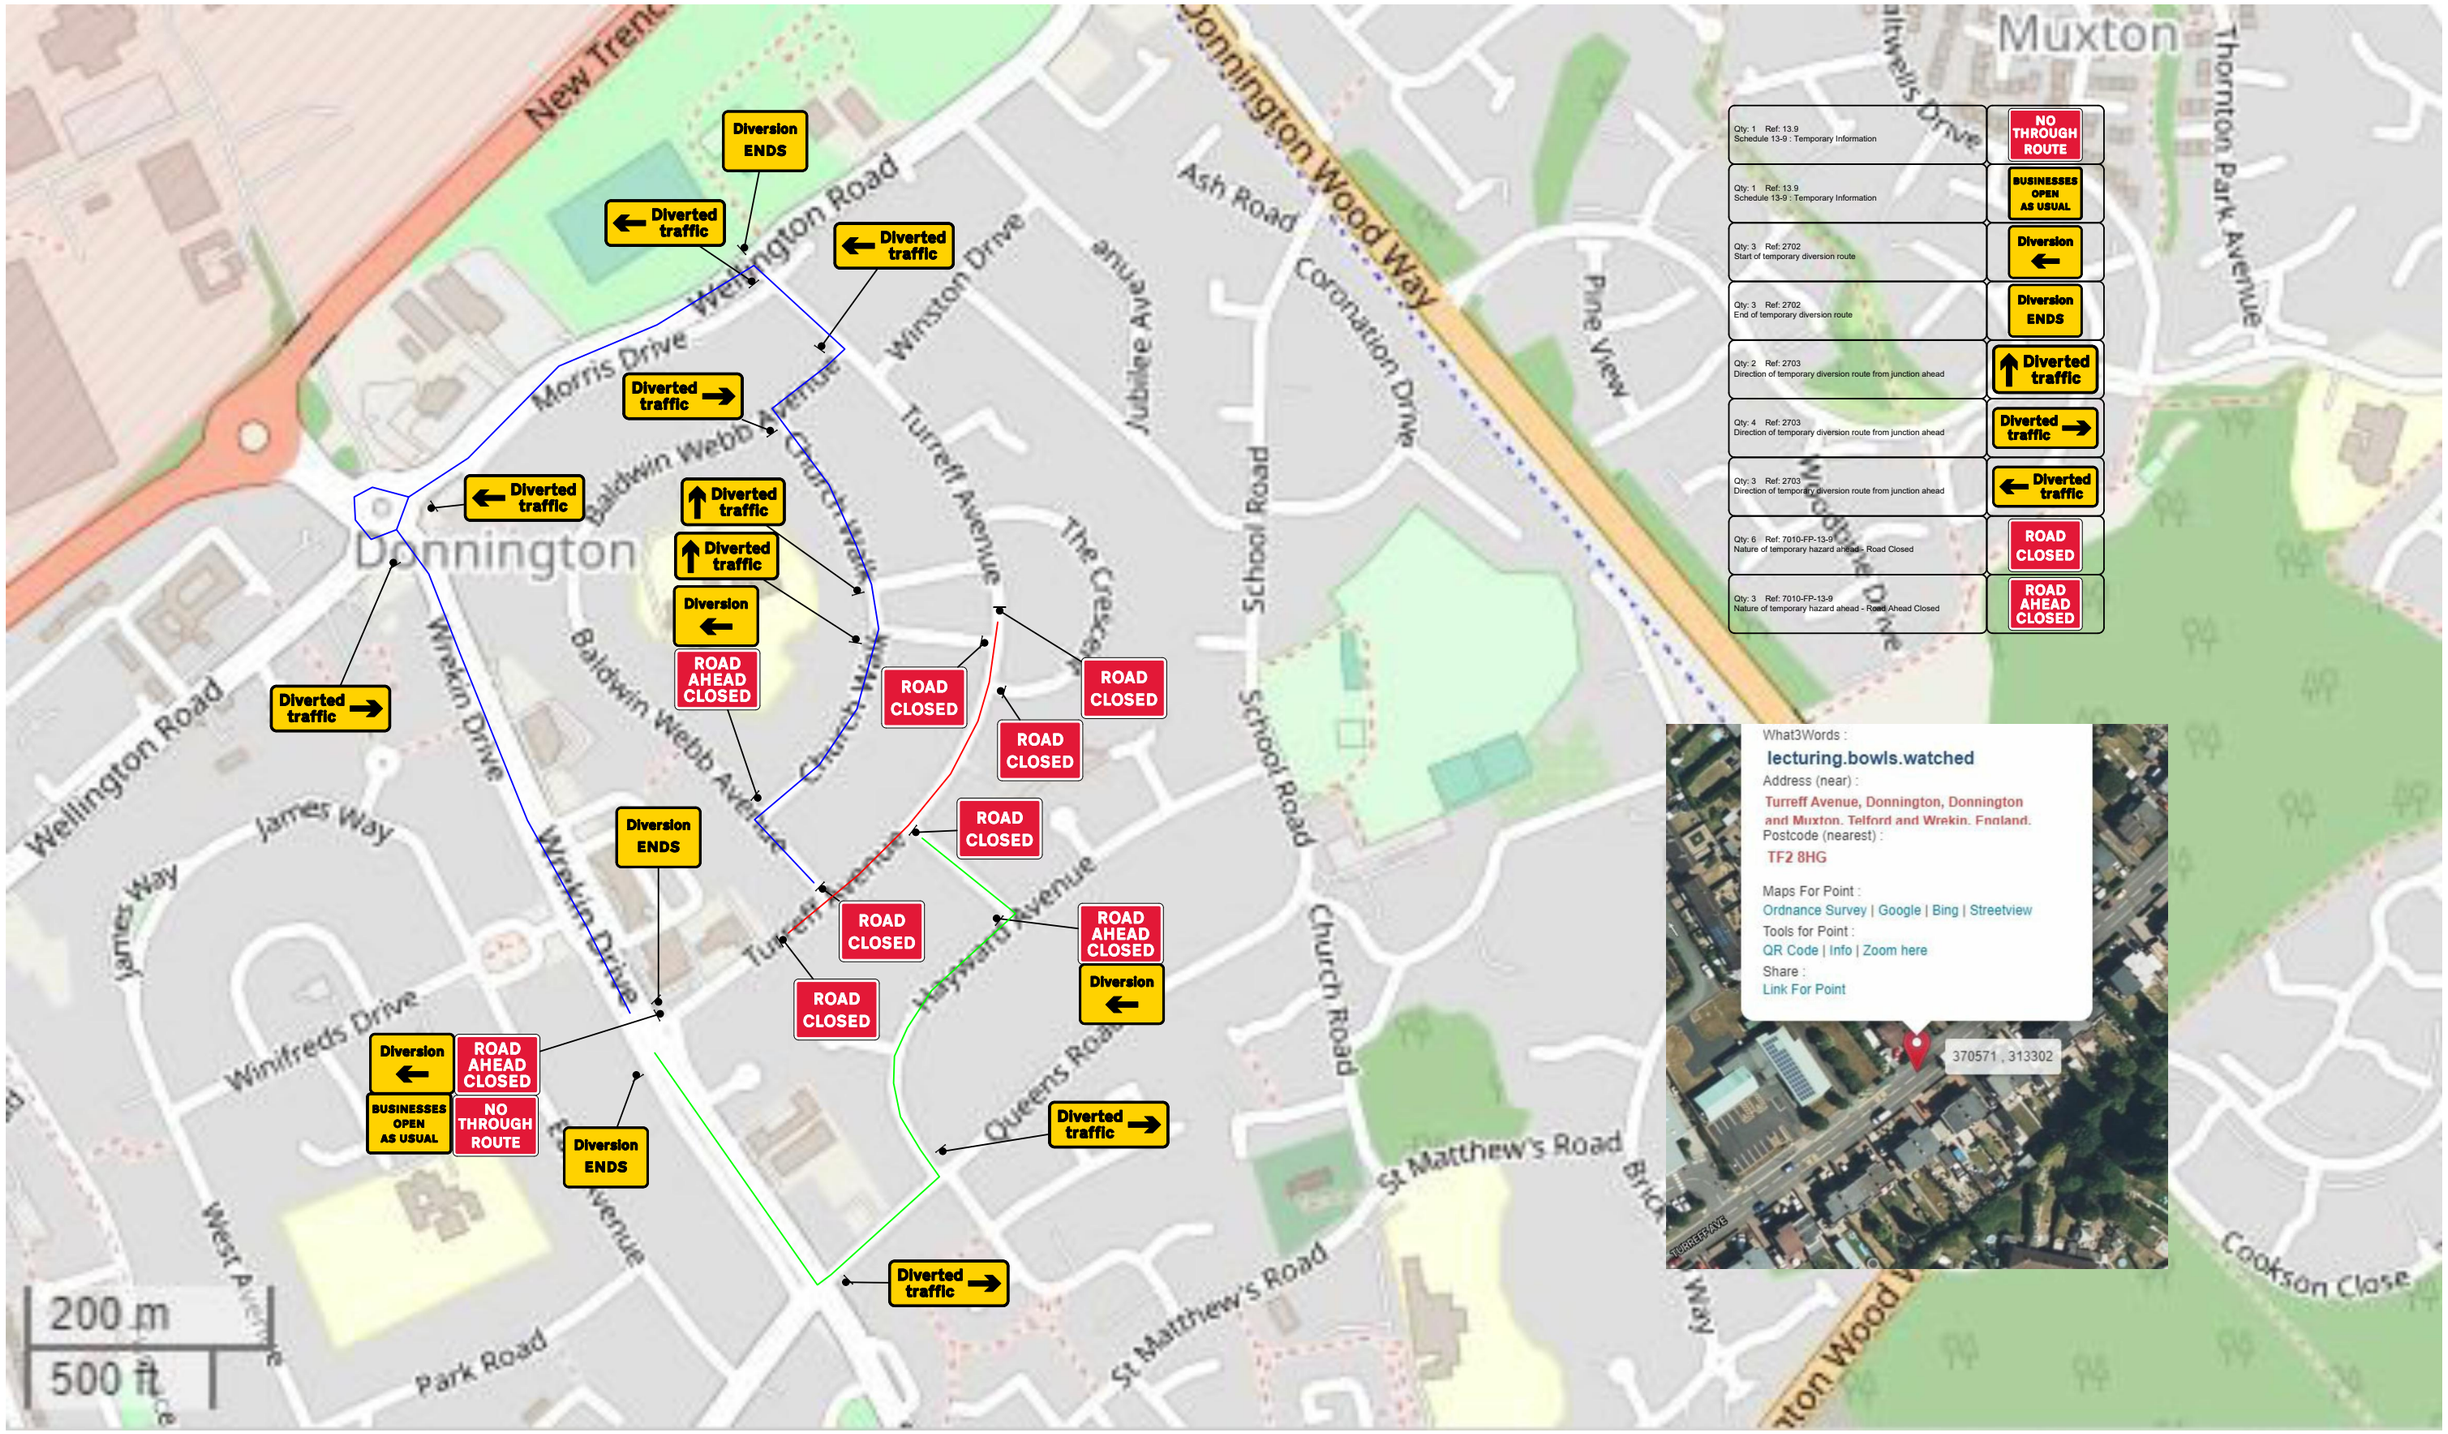


| | | | | | | | | | | |
|---|---|---|---|---|---|---|---|---|---|---|
| Quantum Traffic Management<br>www.quantumtm.co.uk<br>+44 (0) 01978280144 | Drn: | DB | Balfour Beatty | | | | | | | Drawing: Traffic management arrangement for Road Closure and Diversion | Drawing No: QTM-DB-BB-496a |
| | Chk: | AS | | | | | | | | | |
| | App | | Turreff Avenue, Donnington TF2 8HG<br>PHASE 1 | | | | | | | | CONE-XXXXX |
| | Date: | 31/08/22 | | Rev | Drn: | Chk | App | Description | Date | | Scale: N.T.S |