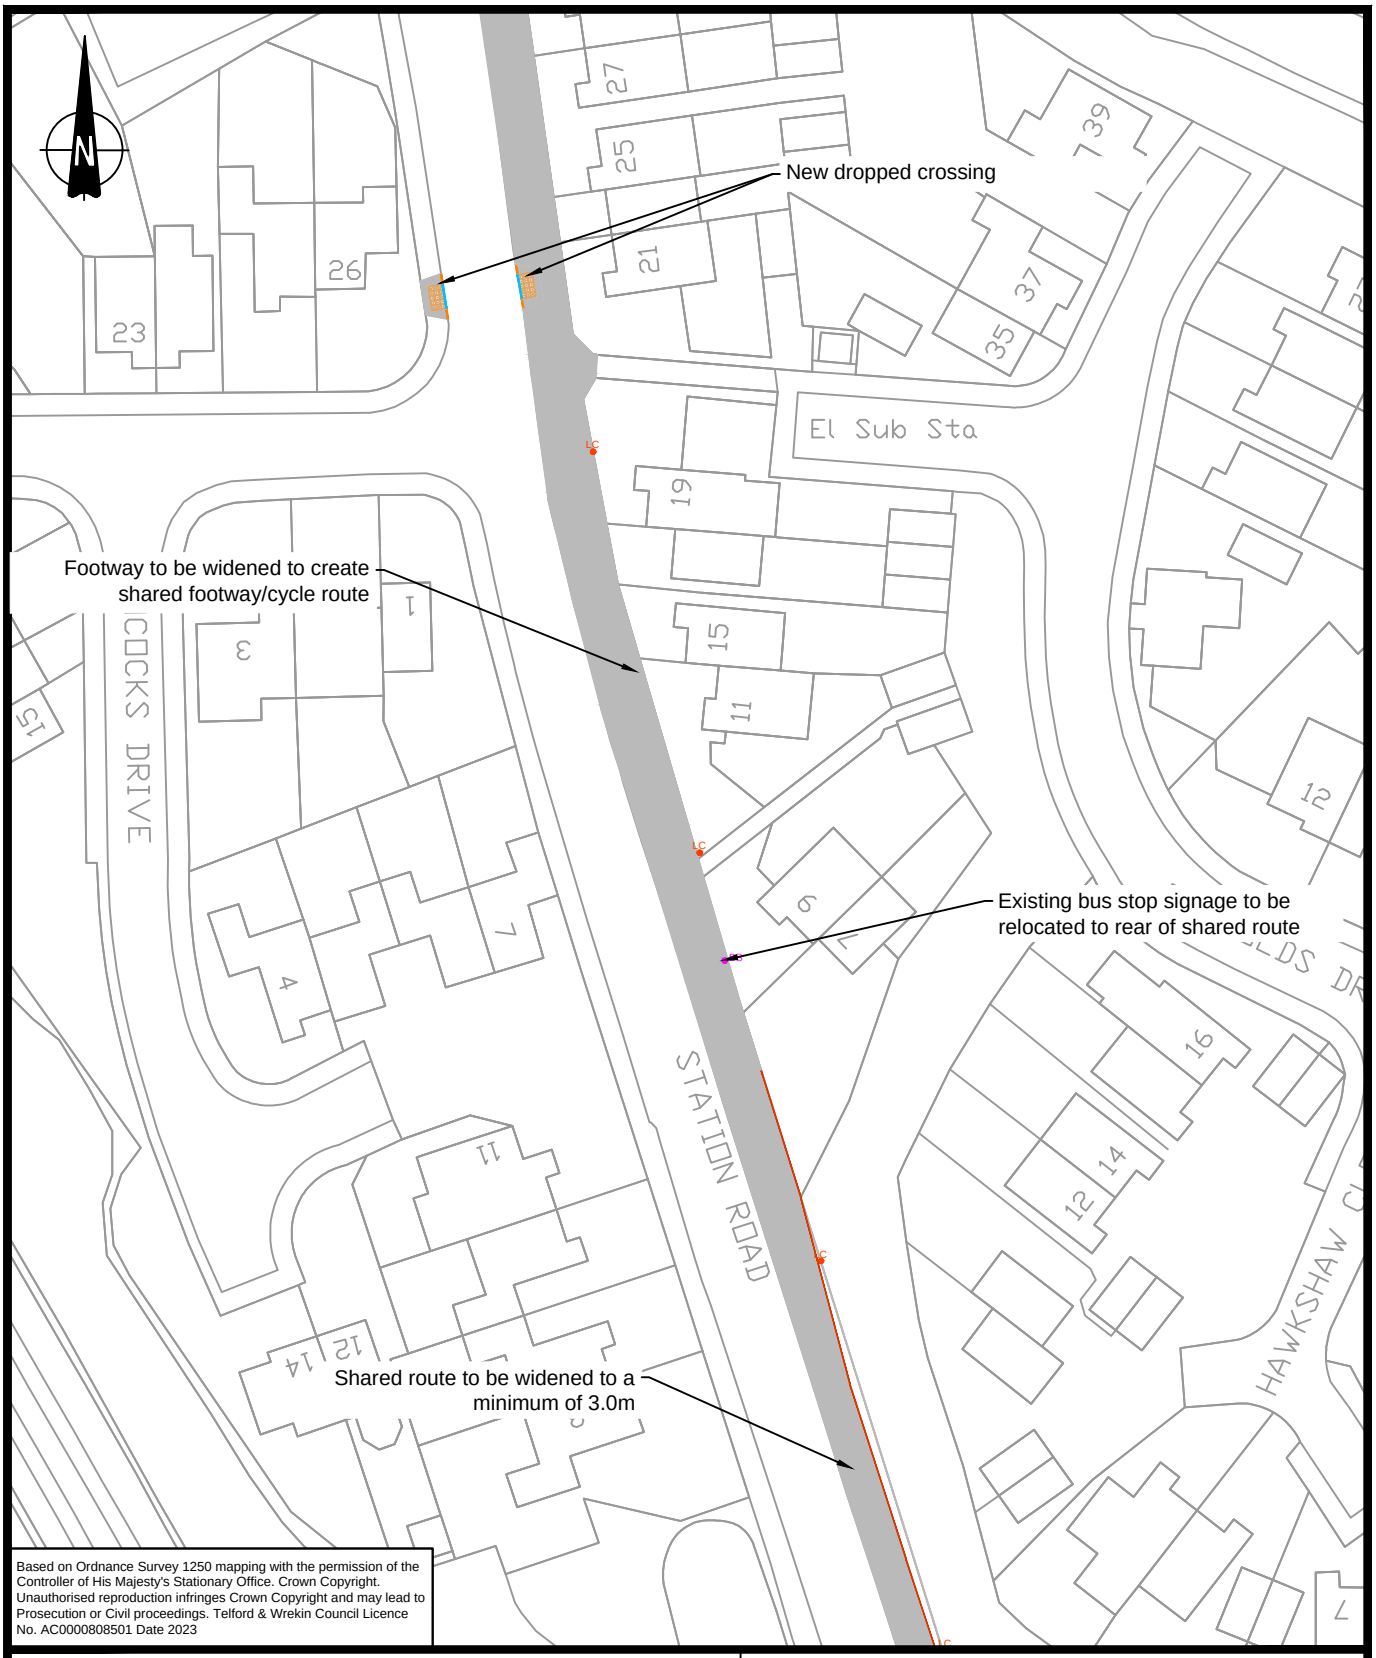

Based on Ordnance Survey 1250 mapping with the permission of the Controller of His Majesty's Stationary Office. Crown Copyright. Unauthorised reproduction infringes Crown Copyright and may lead to Prosecution or Civil proceedings. Telford & Wrekin Council Licence No. AC0000808501 Date 2023

a co-operative council

Telford & Wrekin COUNCIL

Project: Oakengates to TFC - Phase 1

Drawing title: Residential Plan

Dean Sargeant, Director, Neighbourhood & Enforcement Services, Addenbrooke House, Telford, TF3 4NT

A4

Scale	Drawn-by
NTS	LE
Date: 17/01/2024	Rev

Drawing number: TF054-TWC-HML-01-DR-C-0002

PURPOSE OF ISSUE	Rev.	Auth'd	Date	REVISIONS	Drawn	Chkd.	Date

L:\PROJECTS\TF\TF054 - Oakengate to Telford Central - Footpath Works\Phase 1\Consultation\Residential Plan\TF054-TWC-HML-01-DR-C-0002_Residential_Plan.dwg